A.F.E. No.	Diff. Comp.	Desc. of Change
6696	8-29-28	From Sta. as ret. 3/1+23180 &
-	4-20-38	Total of par. C
21490	12- -40	Ret. TK. 12-668.

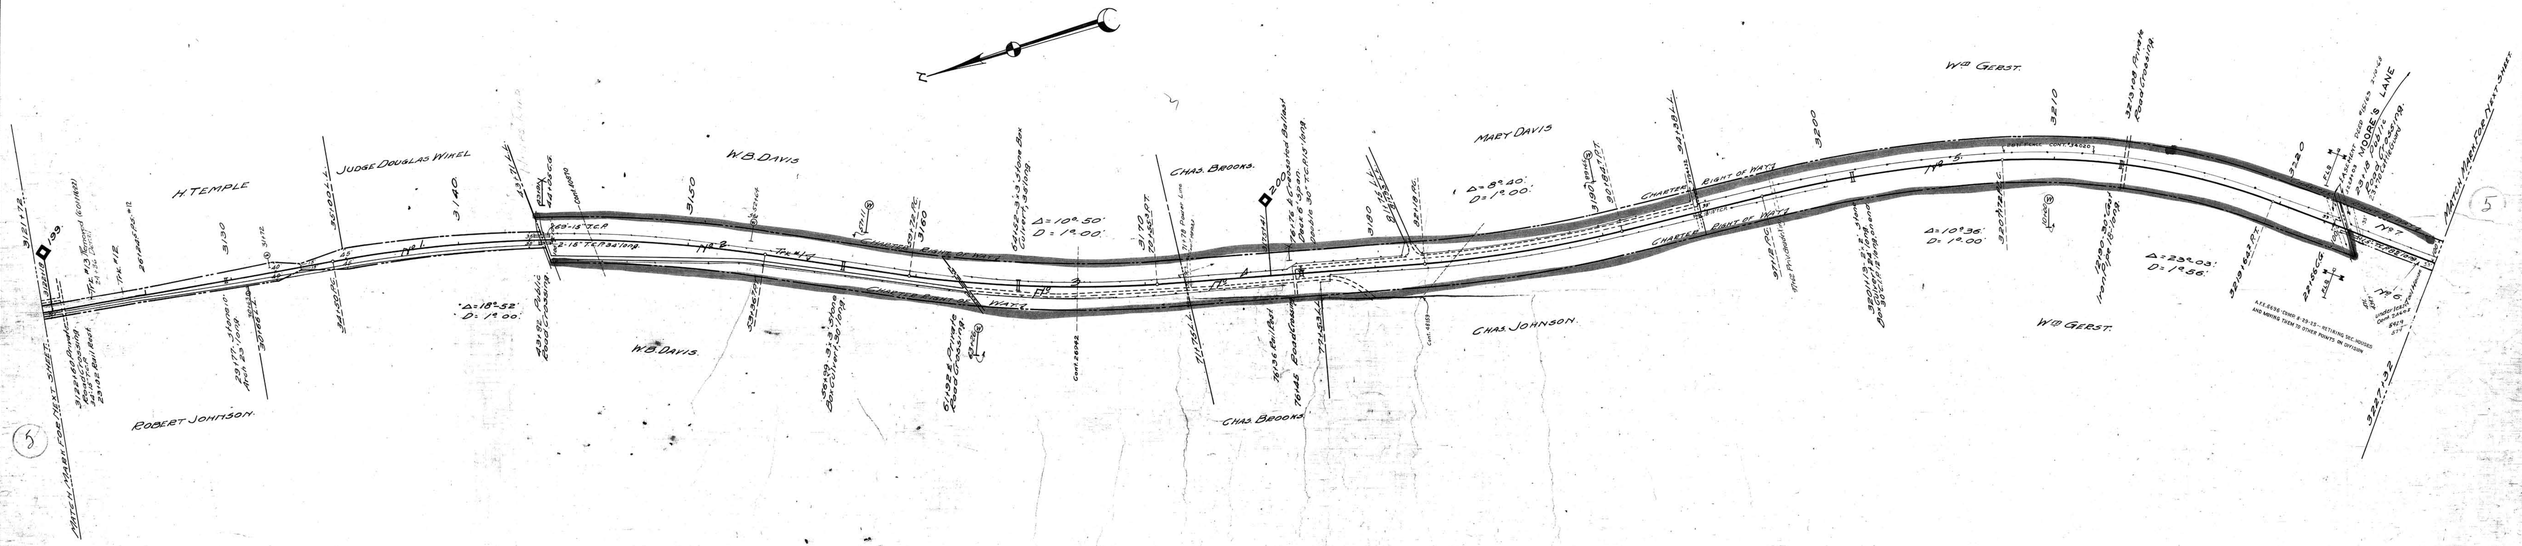

Cont.	29485	4-11-37	L.T. Edwards fence on left 33' Over, of from 3143+82 - 3172+21
"	33215	3-3-42	City of Nashville, 2 Elec. Wires over at Sta. 3125+05
"	34020	2-10-49	W.M. Wilson Fence 33' to right of Tk. 3134+32 to 3223+03
"	30967	2-21-51	Elec. Power Board of City of Nashville Power Line Xing at Sta. 3171+76
"	34020	11-21-51	W.M. Wilson Fence 33' E. Side TK- Sta. 3194+32 to 3223+03
L.F.	40870	8-17-53	City of Nashville, Wire Xing over-3to 45+01
"	21083	26962	3-1-54	Sou. Bell Tel & Tel Co. Wire Xing over at sta. 3167+01
"		48153	5-16-62	Nashville Elec. Ser. - " " " " - 3183+37
		18933	2-20-63	L.C. Anderson Private Rd-Xing - at main Sta 3171+91

A.F.E. 23582 CHGS. # 23.12 - RETAINS SEC. HOUSES AND MINOR ITEMS TO OTHER POINTS IN DIVISION

SHEET NO. 6 OF 32 OF NASHVILLE AND DECATUR DIVISION FROM SURVEY STATION 3121+72 TO SURVEY STATION 3227+32.

VALUATION ENGINEER.

RIGHT OF WAY AND TRACK MAP
NASHVILLE AND DECATUR R. R. CO.
OPERATED BY
LOUISVILLE AND NASHVILLE R. R. CO.
STATION 3121+72 TO STATION 3227+32

SCALE-1 INCH = 200 FT. JUNE 30, 1937.

OFFICE OF CHIEF ENGINEER
LOUISVILLE, KY.

V14
6

094-003

14-6. WILLIAMSON COUNTY, TENN. V14